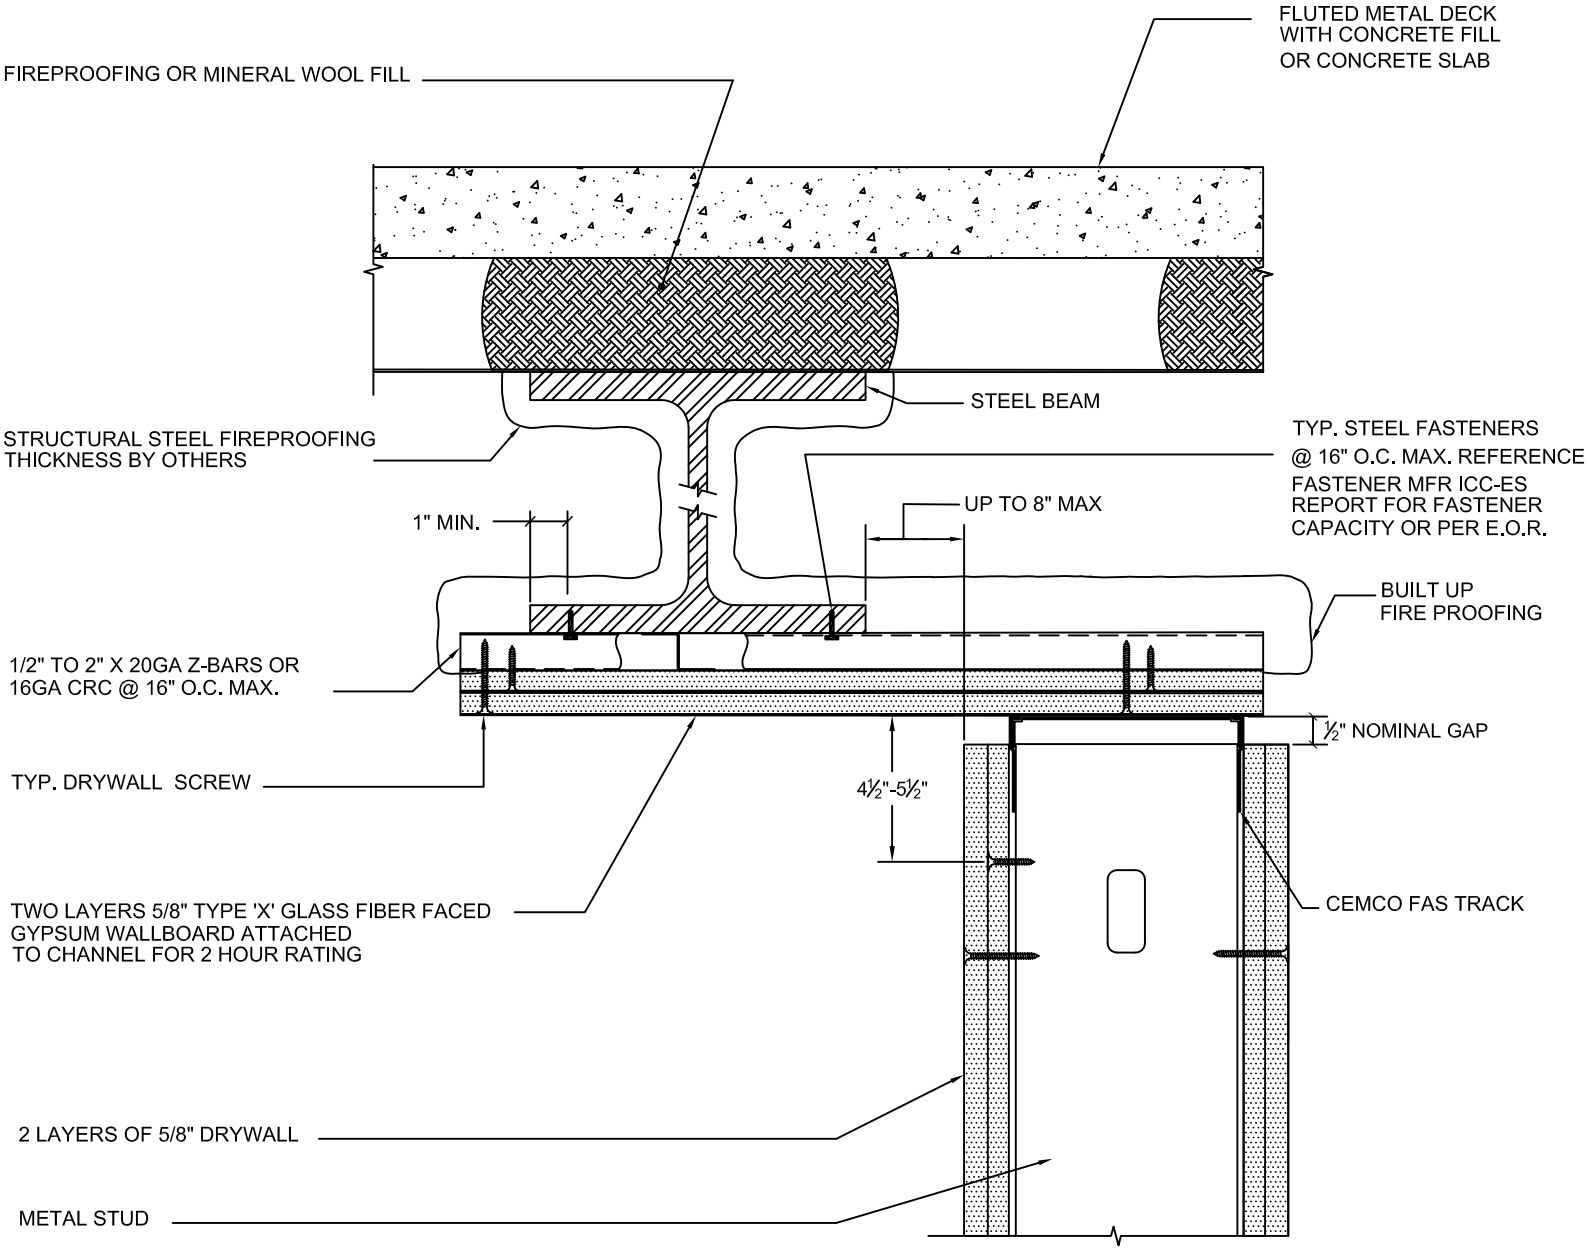


HW-D-0600 CANTILEVER UNDER BEAM - REGULAR WALL SYSTEM