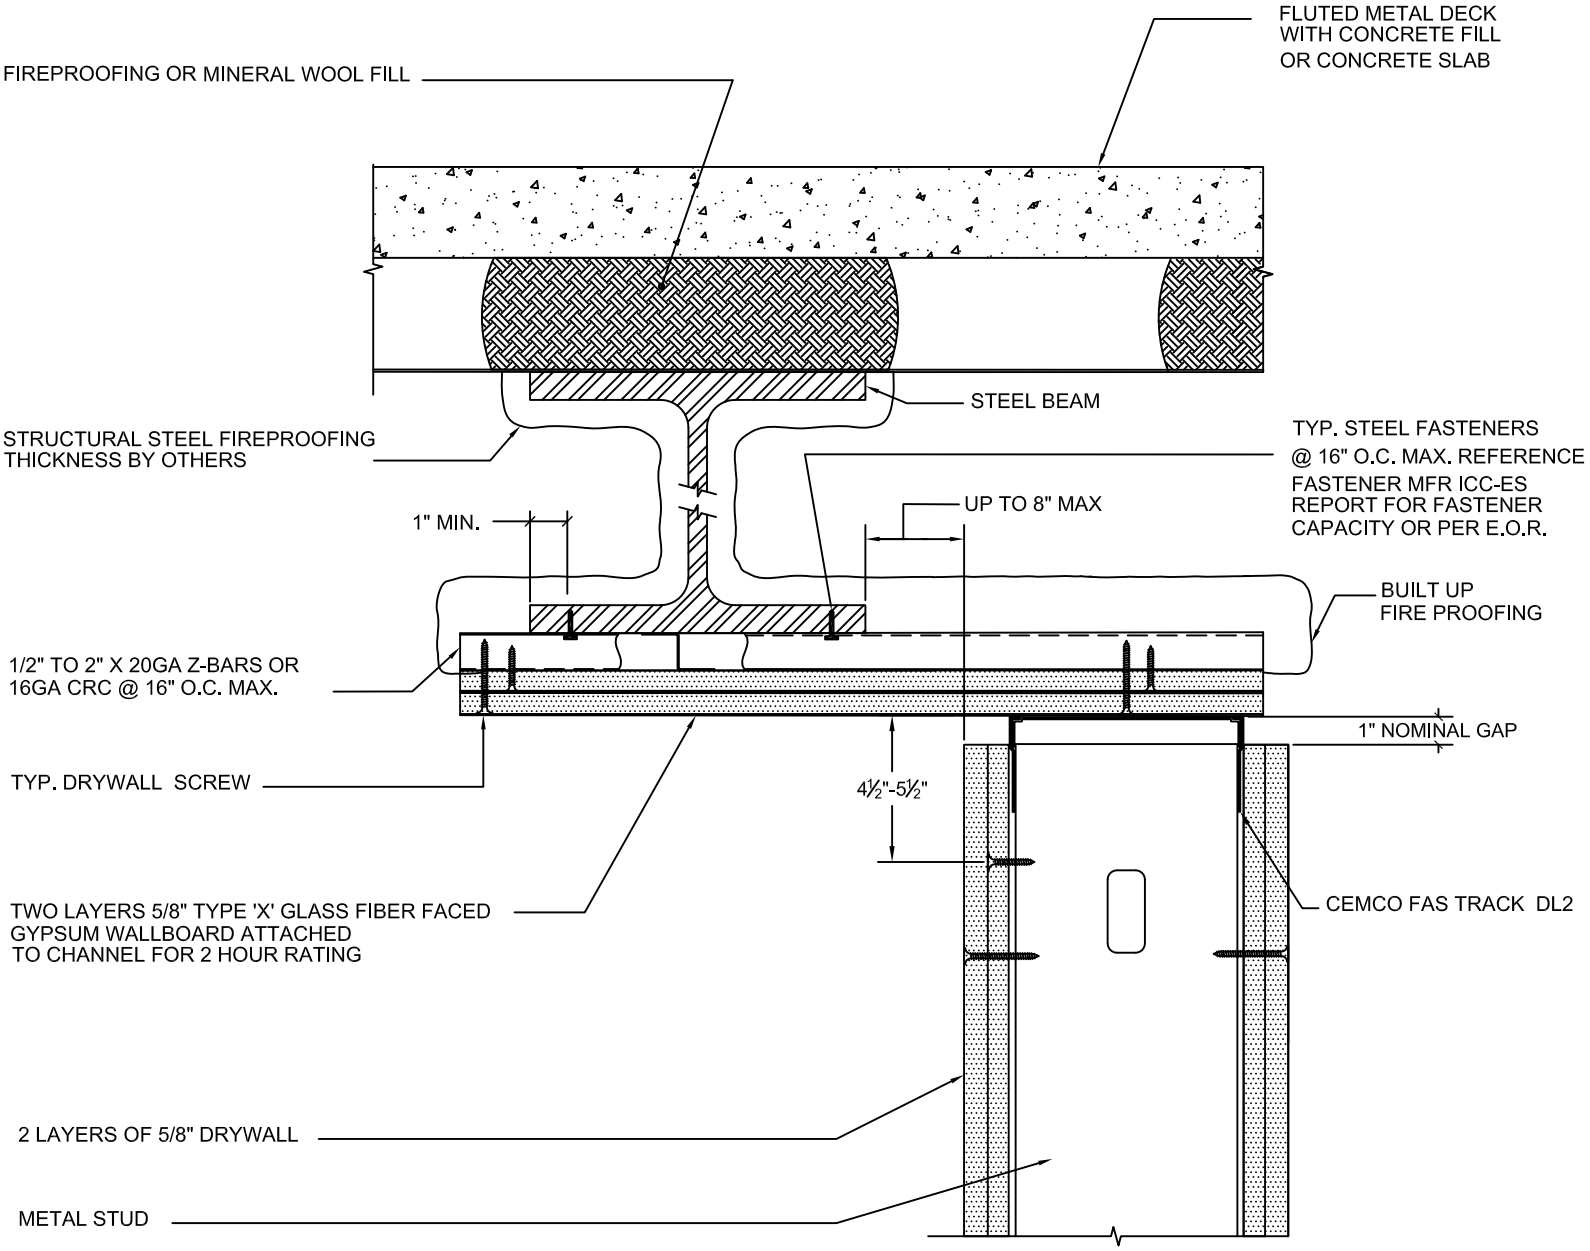

HW-D-0601 REGULAR WALL SYSTEM